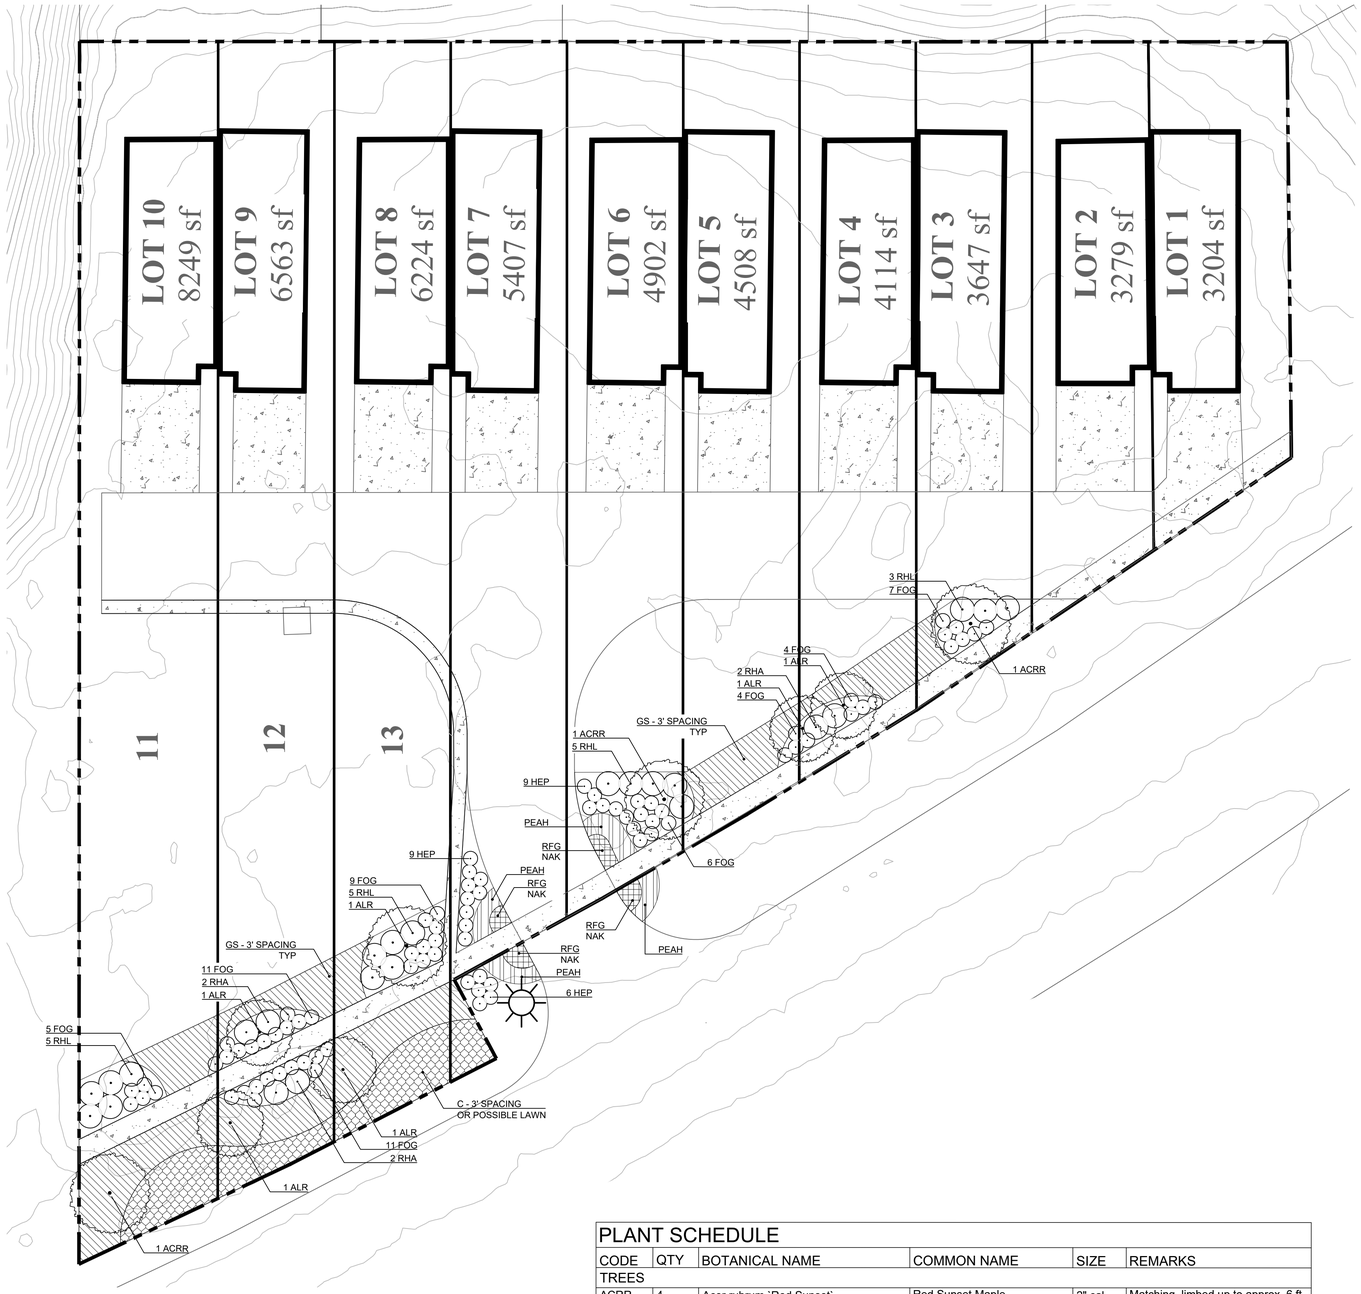

PLANT SCHEDULE

CODE	QTY	BOTANICAL NAME	COMMON NAME	SIZE	REMARKS
TREES					
ACRR	4	Acer rubrum `Red Sunset`	Red Sunset Maple	2" cal.	Matching, limbed up to approx. 6 ft.
ALR	5	Alnus rubra	Red Alder	2" cal.	Matching
SHRUBS					
FOG	56	Fothergilla gardenii	Dwarf Fothergilla	3 gal	Matching, full
HEP	24	Hebe x `Patty`s Purple`	Hebe	3 gal	Matching, full
RHA	6	Rhododendron x `Anah Krusche`	Anah Krusche Rhododendron	5 gal	Matching, full
RHL	18	Rhododendron x `Loder`s White`	Loder`s White Rhododendron	5 gal	Matching, full
GROUND COVERS					
CEG	-	Ceanothus gloriosus `Point Reyes`	Point Reyes Ceanothus	1 gal	Matching, full
GS	-	Gaultheria shallon	Salal	1 gal.	Matching, full
PEAH	-	Pennisetum alopecuroides 'Hameln'	Hameln Fountain Grass	1 gal.	Matching, full, 24" o.c.
RFG	-	Rudbeckia fulgida sullivantii 'Goldsturm'	Goldsturm Coneflower	1 gal.	Matching, full, 12" o.c.
NAK	-	Narcissus 'King Alfred'	King Alfred Daffodil	bulb	Matching, full, 10" o.c.

LEGEND

- DECIDUOUS TREES
- SHRUBS
- GS (GAULTHERIA SHALLON)
- CEG (CEANOTHUS GLORIOSUS) / OR POSSIBLE LAWN
- PEAH (PENNISETUM ALOPERCUROIDES)
- RFG (RUDBECKIA FULGIDA)
- PROPERTY LINE

GENERAL NOTES

1. PLANTINGS AS DESIGNED ARE INTENDED TO MEET SPECIFIC REQUIREMENTS, NO SUBSTITUTIONS OR SIZE CHANGES PERMITTED WITHOUT APPROVAL BY LANDSCAPE ARCHITECT.
2. NOTIFY LANDSCAPE ARCHITECT 48 HOURS PRIOR TO THE FOLLOWING INSPECTIONS - SEE SPECIFICATIONS:
   - PLANT BED AND LAWN SUB BASE / EXCAVATION
   - FINISHED GRADING AT LAWNS AND PLANT BEDS
   - PLANT MATERIAL ON-SITE INSPECTION
   - PLANT MATERIAL LAYOUT REVIEW
3. PLANT LIST QUANTITIES ARE FOR CONTRACTOR CONVENIENCE ONLY. VERIFY ACTUAL QUANTITIES ON PLAN.

PRELIMINARY LANDSCAPE PLAN

0 4 8 16 32 64

SCALE: 1/16" = 1'-0"

NORTH

DLA
DOUGHERTY LANDSCAPE ARCHITECTS
474 Willamette Street
Suite 305
Eugene, Oregon 97401
P 541.683.5803
F 541.683.8183
www.DLAdesign.com

REGISTERED LANDSCAPE ARCHITECT
David J. Dougherty
OREGON
PRELIMINARY NOT FOR CONSTRUCTION

Client / Consultant

Name
Address
Address 2
City, State Zip

Phone

Leturno Highway 126

Date: 4/17/24
Drawn By: ES
Checked By: DJD
Submission: Insert Text

Revisions

LA-1

DLA INC. COPYRIGHT 2024